FilmL.A., Inc.
6255 W Sunset Blvd, 12th Floor
Hollywood, CA 90028
t: (213)977-8600 - f: (213)977-8601
www.filmla.com

Summary Information

Permit No: F00136181-C **Type of Permit:** FILMING **Release Date:** 04/13/2018

Production Company POSSIBLE PRODUCTIONS

Insured Company Name POSSIBLE PRODUCTIONS

Contact Phone No. 1 310-244-4117
Contact Phone No. 2
Fax
Address 10202 W. WASHINGTON BLVD., LOY BUILDING
CULVER CITY, California 90232

Production Title KIDDING SEASON 1

Type of Production TV Drama

Producer Sarah Caplan

Director Michel Gondry

1st AD Roger Udwin

Production Manager Craig Amendola

FilmL.A. Coordinator Daniel Poissant

Location Manager Craig Van Gundy
Primary Phone Mobile - 818-404-7880
Secondary Phone

Location Assistant Vernon Smith
Primary Phone Mobile - 512-468-9673
Secondary Phone

Fees

Notification Charge	$164.00	**Total Permit Fee**	$476.00
LA CITY LANE AND STREET CLOSURE FEE	$312.00	**Number of Locations**	1

NOT A PERMIT

FilmL.A., Inc.
6255 W Sunset Blvd, 12th Floor
Hollywood, CA 90028
t: (213)977-8600 - f: (213)977-8601
www.filmla.com

Summary Information — Location

Permit Number	F00136181-C	**Location Manager**	Craig Van Gundy
Production Company	POSSIBLE PRODUCTIONS	Primary Phone	Mobile - 818-404-7880
Insured Company	POSSIBLE PRODUCTIONS	Secondary Phone	
Production Title	KIDDING SEASON 1		

Location Address Valleyheart Dr, Laurel Canyon Blvd - Ben Ave, Los Angeles, CA 91604

Location Type Intersection

Prep Dates 4/16/2018 - 4/16/2018 06:00 - 07:00 1 day

Film Dates 4/16/2018 - 4/16/2018 07:00 - 22:00 1 day

Open or Closed to the Public Open

Generic Conditions
All closures impacting sidewalks must be implemented per WATCH manual, CA MUTCD TA-28 & TA-29
All travel lanes and bike lanes shall be closed per the WATCH manual.
Community Survey Obtained
Must Maintain 5' Clearance on Sidewalks/Walkways
Must maintain local/emergency access
No cast or crew parking on area streets
No interference with merchant activity.
No Parking in handicap spaces at anytime.
No steps from trailers, trucks or motorhomes may be facing road
Number of uniformed officers listed on the permit is a minimum requirement.
Permittee remains responsible for deploying a sufficient number of uniformed officers to provide traffic and crowd control to ensure the safety of the film crew and the public.
Traffic control must be done in accordance w/MUTCD
Traffic Officers Required
Uniformed officers shall have a copy of the film permit in their possession and are required to confirm that all traffic control signage devices are in place.

Please see attached document Valleyheart Dr (closure) btwn Laurel Canyon Blvd & Ben Ave - Kidding.pdf

Equipment on Location

Type	Quantity
10 Ton Truck	5
5 or 10 ton trucks	1
Cast/Crew vehicles	110
Catering Truck	1
Condors	3

Personnel on Location

Type	Quantity
Cast	6
Crew	80
Extras	12
Off-Duty/Retired LAPD Officer(s)	2

NOT A PERMIT

FilmL.A., Inc.
6255 W Sunset Blvd, 12th Floor
Hollywood, CA 90028
t: (213)977-8600 - f: (213)977-8601
www.filmla.com

Summary Information — Location

Permit Number F00136181-C
Production Company POSSIBLE PRODUCTIONS
Insured Company POSSIBLE PRODUCTIONS
Production Title KIDDING SEASON 1

Location Manager Craig Van Gundy
Primary Phone Mobile - 818-404-7880
Secondary Phone

Generator	2
Picture vehicles	2
Portable restrooms	1
Stakebed Trucks	10
Trailers	11
Vans	6

Filming Activities Equipment on sidewalk & street; Equipment on sidewalk, in curb lane & across street; Exterior Dialogue; Intermittent pedestrian control; Intermittent traffic control - 2 minutes standard; Talent removes prop beehive from tree; Working in tandem with permit F00136415;

Jurisdiction **Political:** Los Angeles City - Council District 02 **Police:** Los Angeles Police Department **Fire:** Los Angeles City

Thomas Guide **Page:** 562 **Grid:** G5

Approvals

FILML.A. CLOSURES	Yulizza Ramirez
LOS ANGELES CITY DEPARTMENT OF PUBLIC WORKS	Jessica Castro
LOS ANGELES CITY POLICE DEPARTMENT	Ed Padilla

Coordinator Note Surveys obtained on permit F00136415

Coordinator Note RIDER C RELEASES LOCATION

Parking

Base Camp
Location Type : Other Location
SPORTSMAN'S LODGE
12825 Ventura Blvd,
Los Angeles, CA,
91604

Crew Parking
Location Type : Other Location
SPORTSMAN'S LODGE
12825 Ventura Blvd,
Los Angeles, CA,
91604

Parking Notes
Base Camp, Crew Parking and Catering Breakfast and Lunch: Sportsmen's Lodge

Lane / Full Closure STREET CLOSURE - VALLEYHEART DR BETWEEN LAUREL CANYON BLVD AND BEN AVE

***NOTE: CLOSURE ONLY NEEDED FOR 3 HOURS WINDOW (TBD) - NOT FULL

NOT A PERMIT

FilmL.A., Inc.
6255 W Sunset Blvd, 12th Floor
Hollywood, CA 90028
t: (213)977-8600 - f: (213)977-8601
www.filmla.com

Summary Information — Location

Permit Number	F00136181-C	**Location Manager**	Craig Van Gundy
Production Company	POSSIBLE PRODUCTIONS	Primary Phone	Mobile - 818-404-7880
Insured Company	POSSIBLE PRODUCTIONS	Secondary Phone	
Production Title	KIDDING SEASON 1		
	1000-2000 HRS**		
Approximate Footage	601 - 900		

Date(s) 4/16/2018 to 4/16/2018 **Time(s)** 10:00 to 20:00

NOT A PERMIT

Permit #F00136181-C

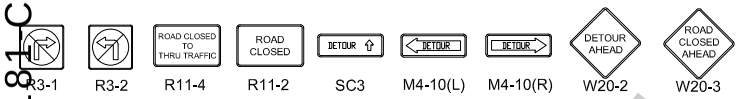

Ⓢ TRAFFIC SIGNAL

● TRAFFIC CONE

TYPE I W/ SIGN

HIGH LEVEL WARNING DEVICE

ALL TRAFFIC CONTROL WILL BE INSTALLED TO MEET OR EXCEED THE LATEST CA-MUTCD MINIMUM REQUIREMENTS

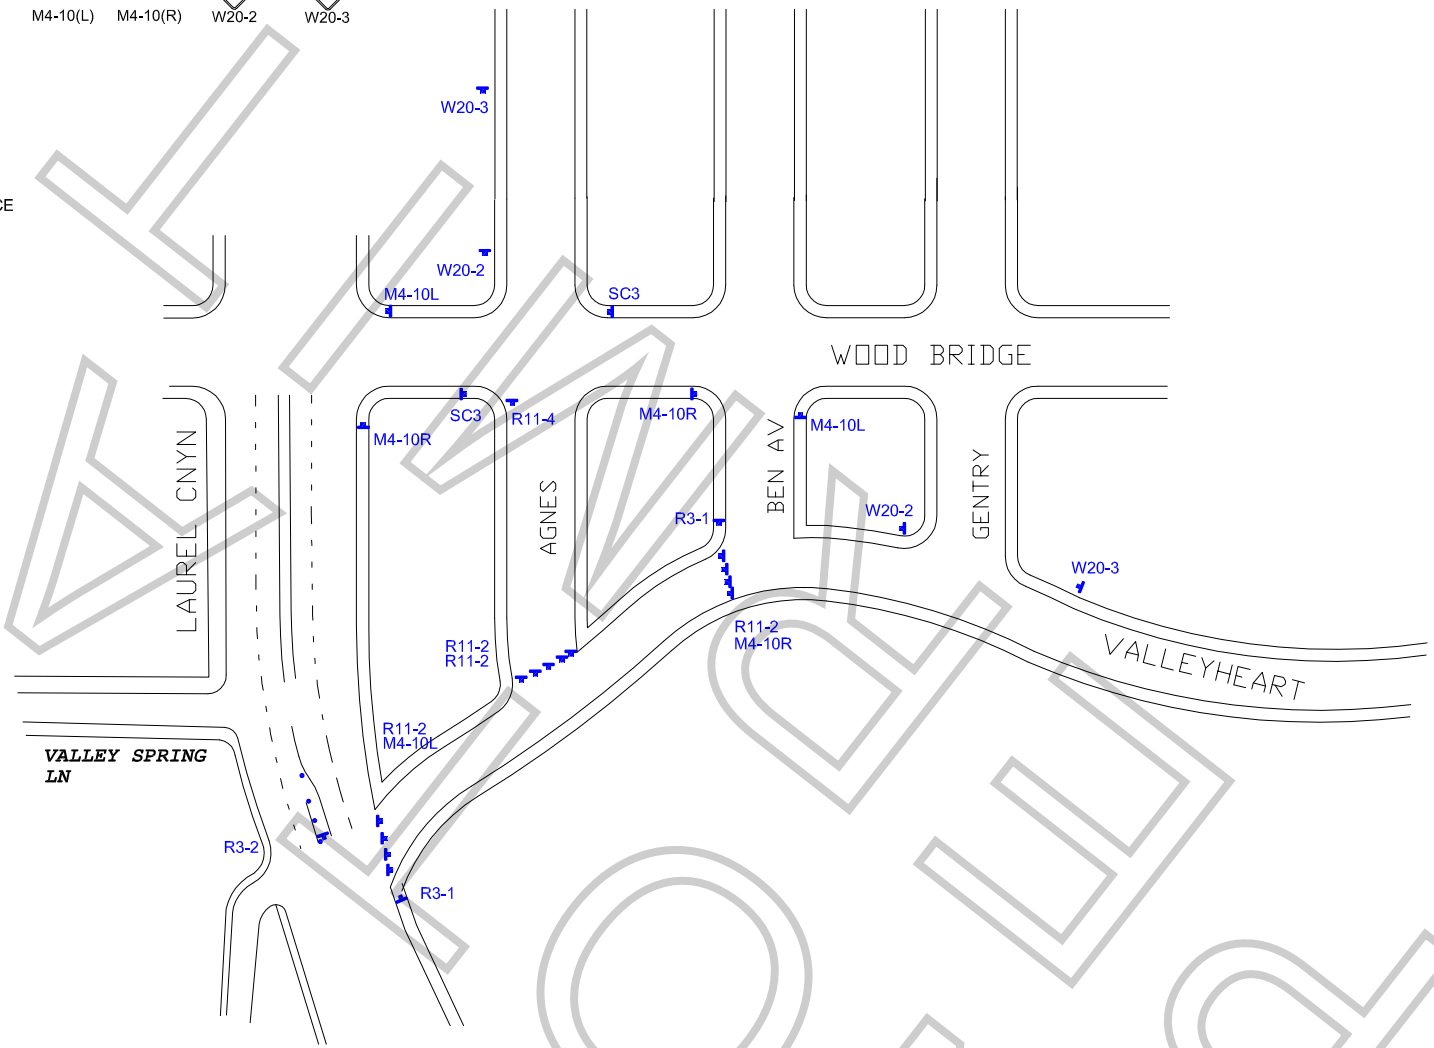

WORK ZONE TRAFFIC CONTROL PLAN
GENERAL NOTES

1. DATE/TIME: 4-16-18 FROM 10:00 HOURS TO 20:00 HOURS.

2. ALL SIGNING, STRIPING, AND TRAFFIC CONTROL DEVICES SHALL CONFORM TO THE (CURRENT) STATE OF CALIFORNIA DEPARTMENT OF TRANSPORTATION (CALTRANS) STANDARD PLANS AND STANDARD SPECIFICATIONS, CALIFORNIA MUTCD, AND ANY ADDENDUMS THERETO, AND AS SHOWN ON THESE PLANS, SYMBOLS AND ABBREVIATIONS USED ARE SHOWN ON CALTRANS STANDARD PLANS.
3. THERE WILL BE NO INTERFERENCE WITH TRAFFIC SIGNALS OR CROSSWALKS.
4. CONES WILL BE 28" MINIMUM HEIGHT AND HAVE REFLECTORIZED SLEEVES FOR NIGHT WORK.
5. POLICE WILL DIRECT TRAFFIC IF NECESSARY.

TCP FOR: POSSIBLE PRODUCTIONS:
"KIDDING SEASON 1"

LOCATION: VALLEYHEART DR CLOSURE
LAUREL CANYON BLVD TO BEN AVE
STUDIO CITY, CALIFORNIA

CONTACT: MIKE WEBSTER
OFFICE # 323-264-7100

JCL TRAFFIC SERVICES
(213) 622-9775
C31-CA Lic # 805357

DATE | REVISIONS

DRAFTER: MARIO MENJIVAR
SCALE: N.T.S.
FILM LA: DP

ATWORK